EXHIBIT "A"
ANNEXATION PLAT
TOWN OF DEWEY - HUMBOLDT

PORTIONS OF SECTION 4 AND SECTION 5
TOWNSHIP 13 NORTH, RANGE 1 EAST OF
THE GILA AND SALT RIVER MERIDIAN, YAVAPAI COUNTY, ARIZONA

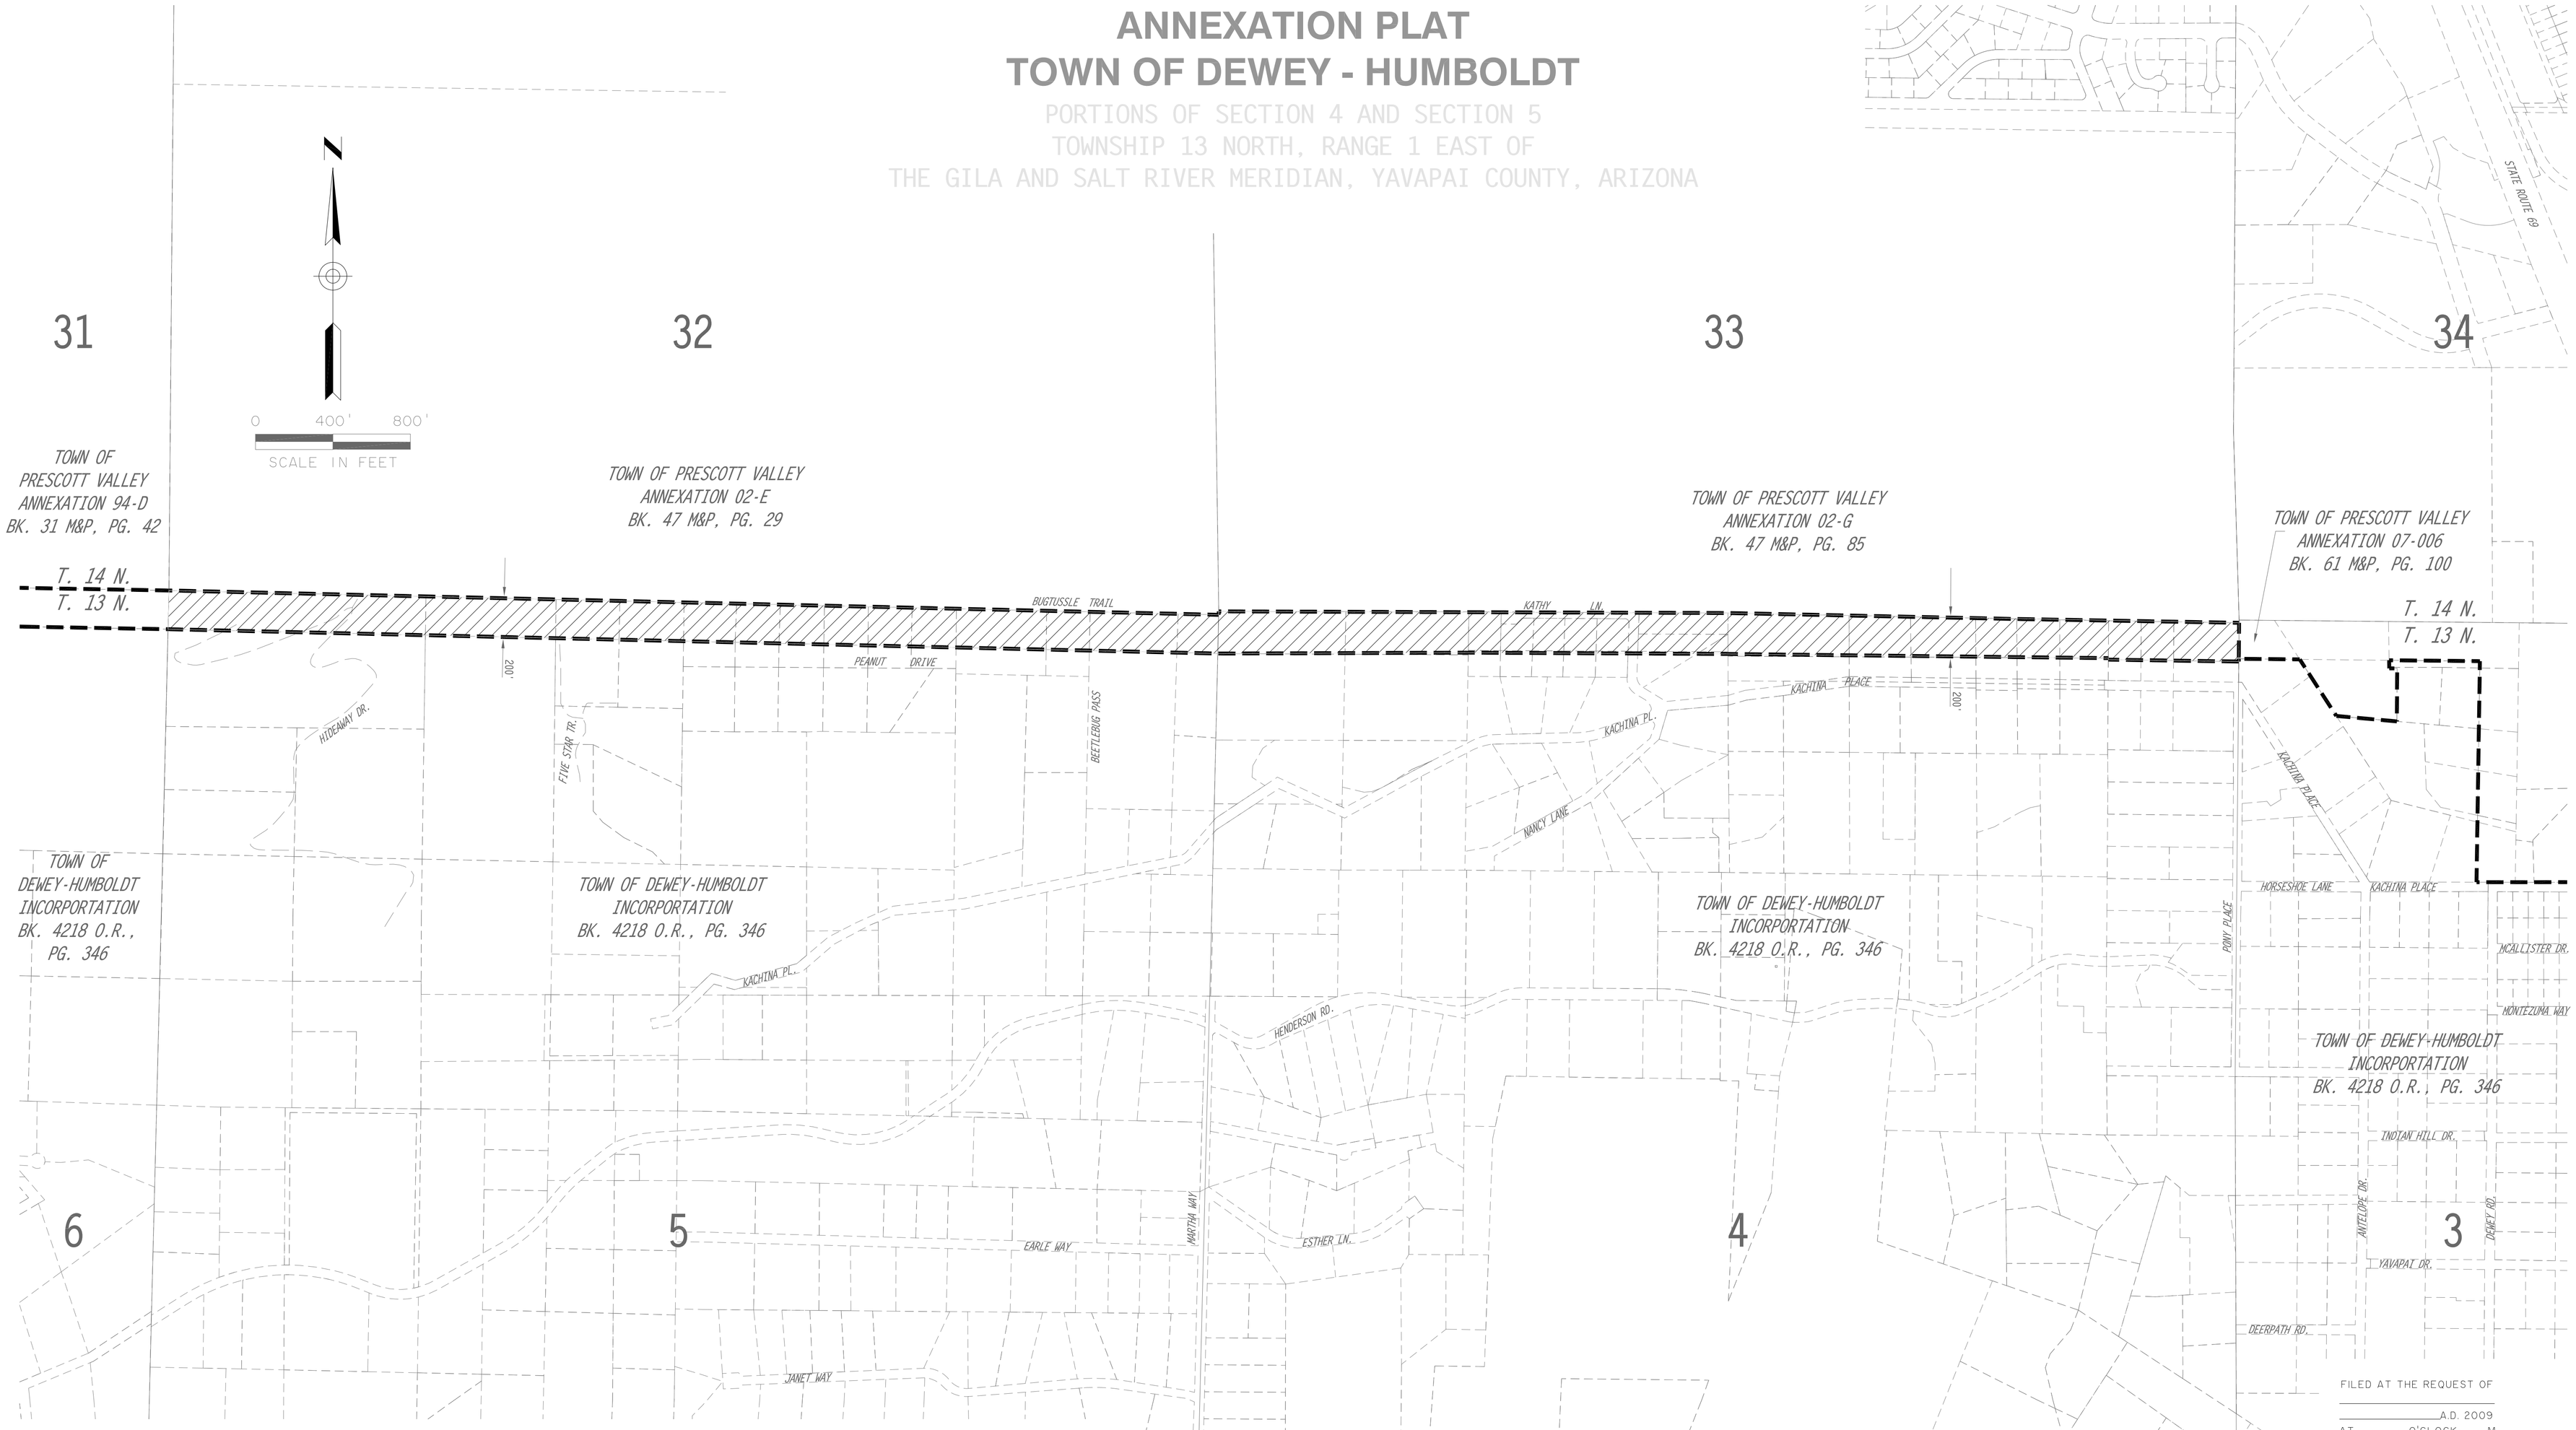

I certify, that I, Thomas G. Callahan, am a Registered Land Surveyor in the State of Arizona, that this Plat was prepared under my direction from recorded documents and does not represent a Record of Survey, and when coupled with the description recorded with this Ordinance, contains adequate information to allow retracement thereof.

REGISTERED LAND SURVEYOR
CERTIFICATE NO. 22752
THOMAS G. CALLAHAN
Date Signed 07.15.16
ARIZONA, U.S.A.

Thomas G. Callahan

EXPIRES 06/30/2017

CERTIFICATION

We hereby certify that this is an accurate Plat of the territory annexed to the Town of Dewey-Humboldt, Arizona, a municipal corporation, by Ordinance No. _____.

Mayor _____ Date _____
Terry Nolan

Clerk _____ Date _____
Judy Morgan

AREA OF ANNEXATION
APPROXIMATELY 50 ACRES

INCORPORATION
BOUNDARY

FILED AT THE REQUEST OF

_____

_____ A.D. 2009

AT _____ O'CLOCK ____ M

BOOK _____

PAGE _____

Records of Yavapai County, Arizona

_____
County Recorder

_____
Deputy Recorder

64IDHPLN\AUTOCAD C3D\ANNEX-PLAT-PRVT.DWG

DAVA
PLANNING
ENGINEERING
SURVEYING
& ASSOCIATES, INC.
310 E. Union Street
Prescott, AZ 86303
520/778-7587

CLIENT:	DEWEY-HUMBOLDT	DATE:	5 JULY 2016
JOB:	64IDHPLN	DRAWN BY:	B.K.
STRIP ANNEXATION PLAT		SHEET 1 OF 1	